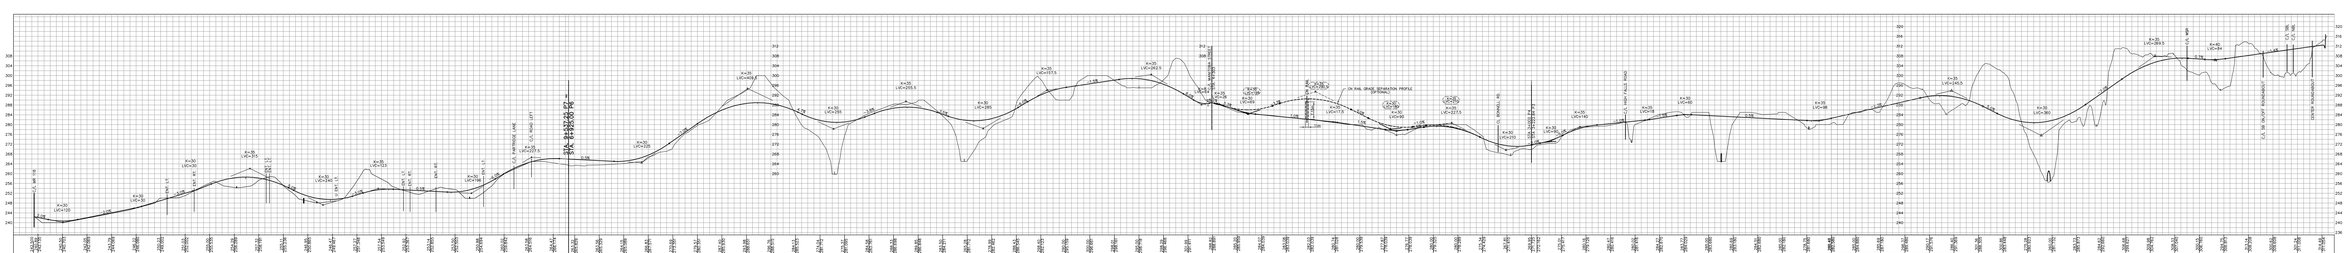

AECOM	THE DISTRICT MUNICIPALITY OF MUSKOKA	HORIZONTAL 0 125 250 m VERTICAL 0 6.25 12.5 m	NORTH TRANSPORTATION CORRIDOR BRACEBRIDGE	PREFERRED ROUTE PLAN AND PROFILE	
				SCALE: --	DATE: 10/15/13 PROJECT: 60241537 DWG: